EAST WALNUT AVENUE

SEPULVEDA BOULEVARD

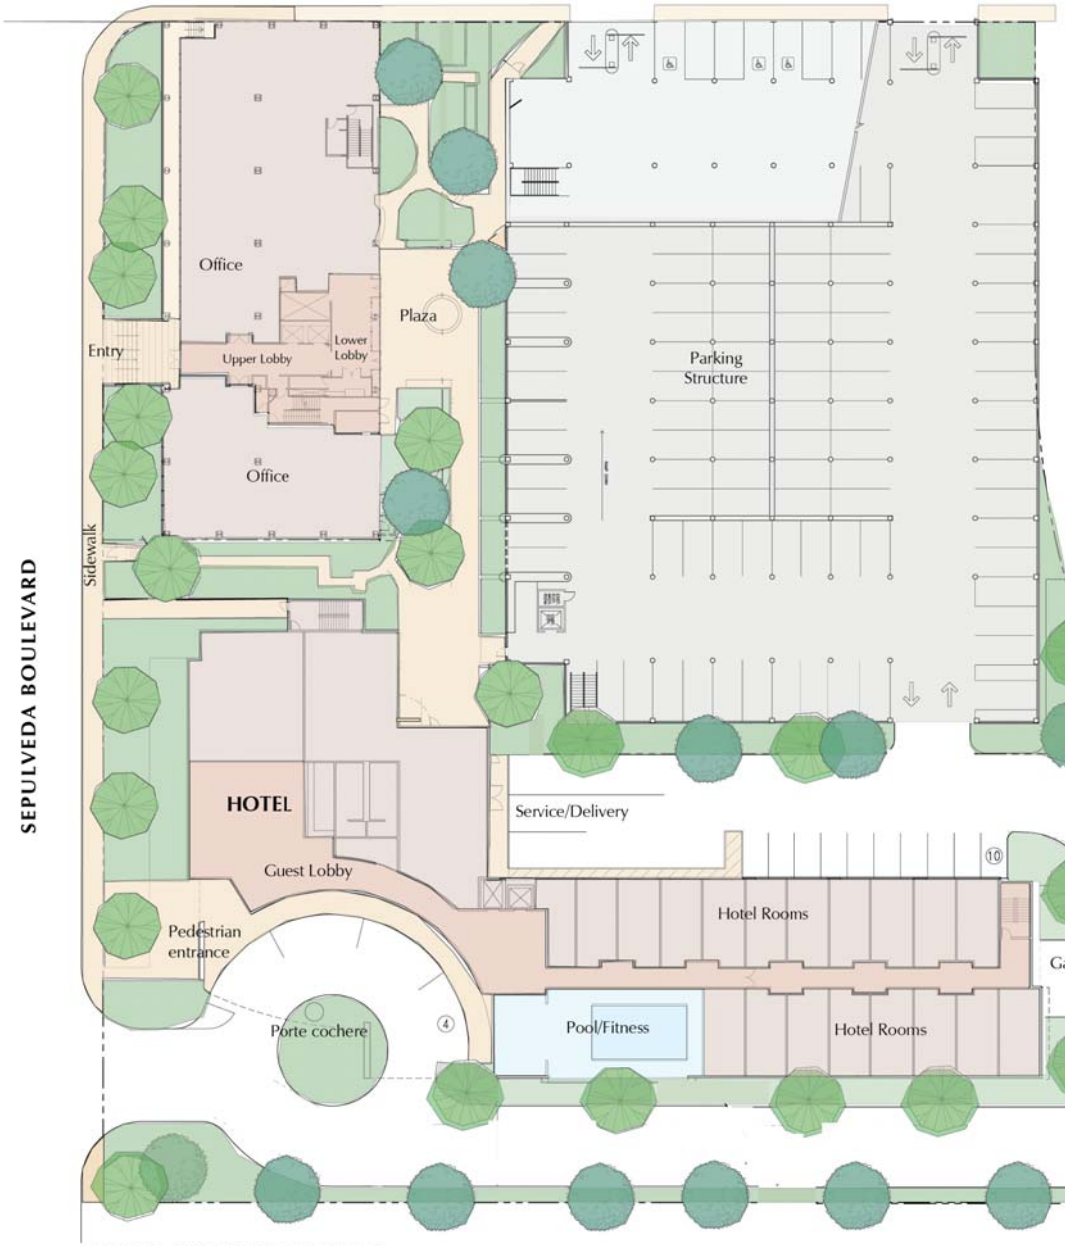

MIXED-USE MASTER PLAN

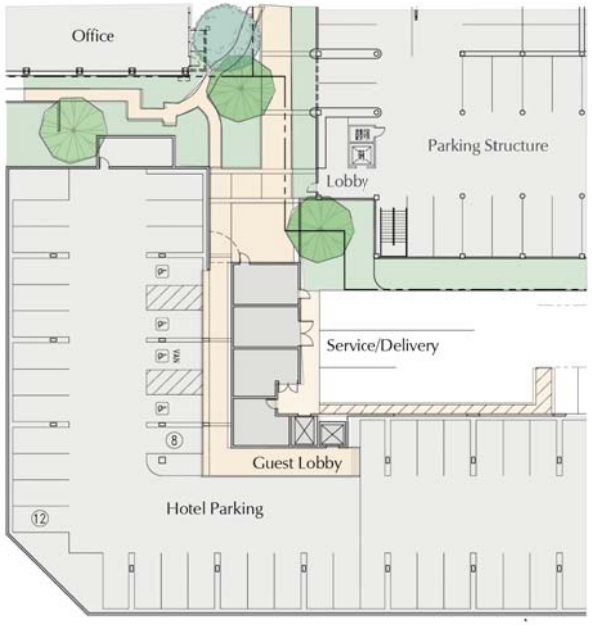

HOTEL PARKING LEVEL BELOW

NORTH

LANGDON WILSON INTERNATIONAL
ARCHITECTURE
PLANNING
INTERIORS
3901 WESTERLY PLACE, SUITE 111
NEWPORT BEACH, CALIFORNIA 92660
949 - 833 - 9193

TA Associates Realty

888 SEPULVEDA

888 SEPULVEDA BLVD.
EL SEGUNDO, CA

REV	DATE	ISSUED FOR	REV	DATE	ISSUED FOR

STAMP

DATE: 02-09-2012 SCALE: 1"=20'
DRAWN BY:
JOB NO. 110-000 CAD FILE: A101

SHEET TITLE:
MASTER PLAN

SHEET NUMBER:

©Copyright 2012 Langdon Wilson